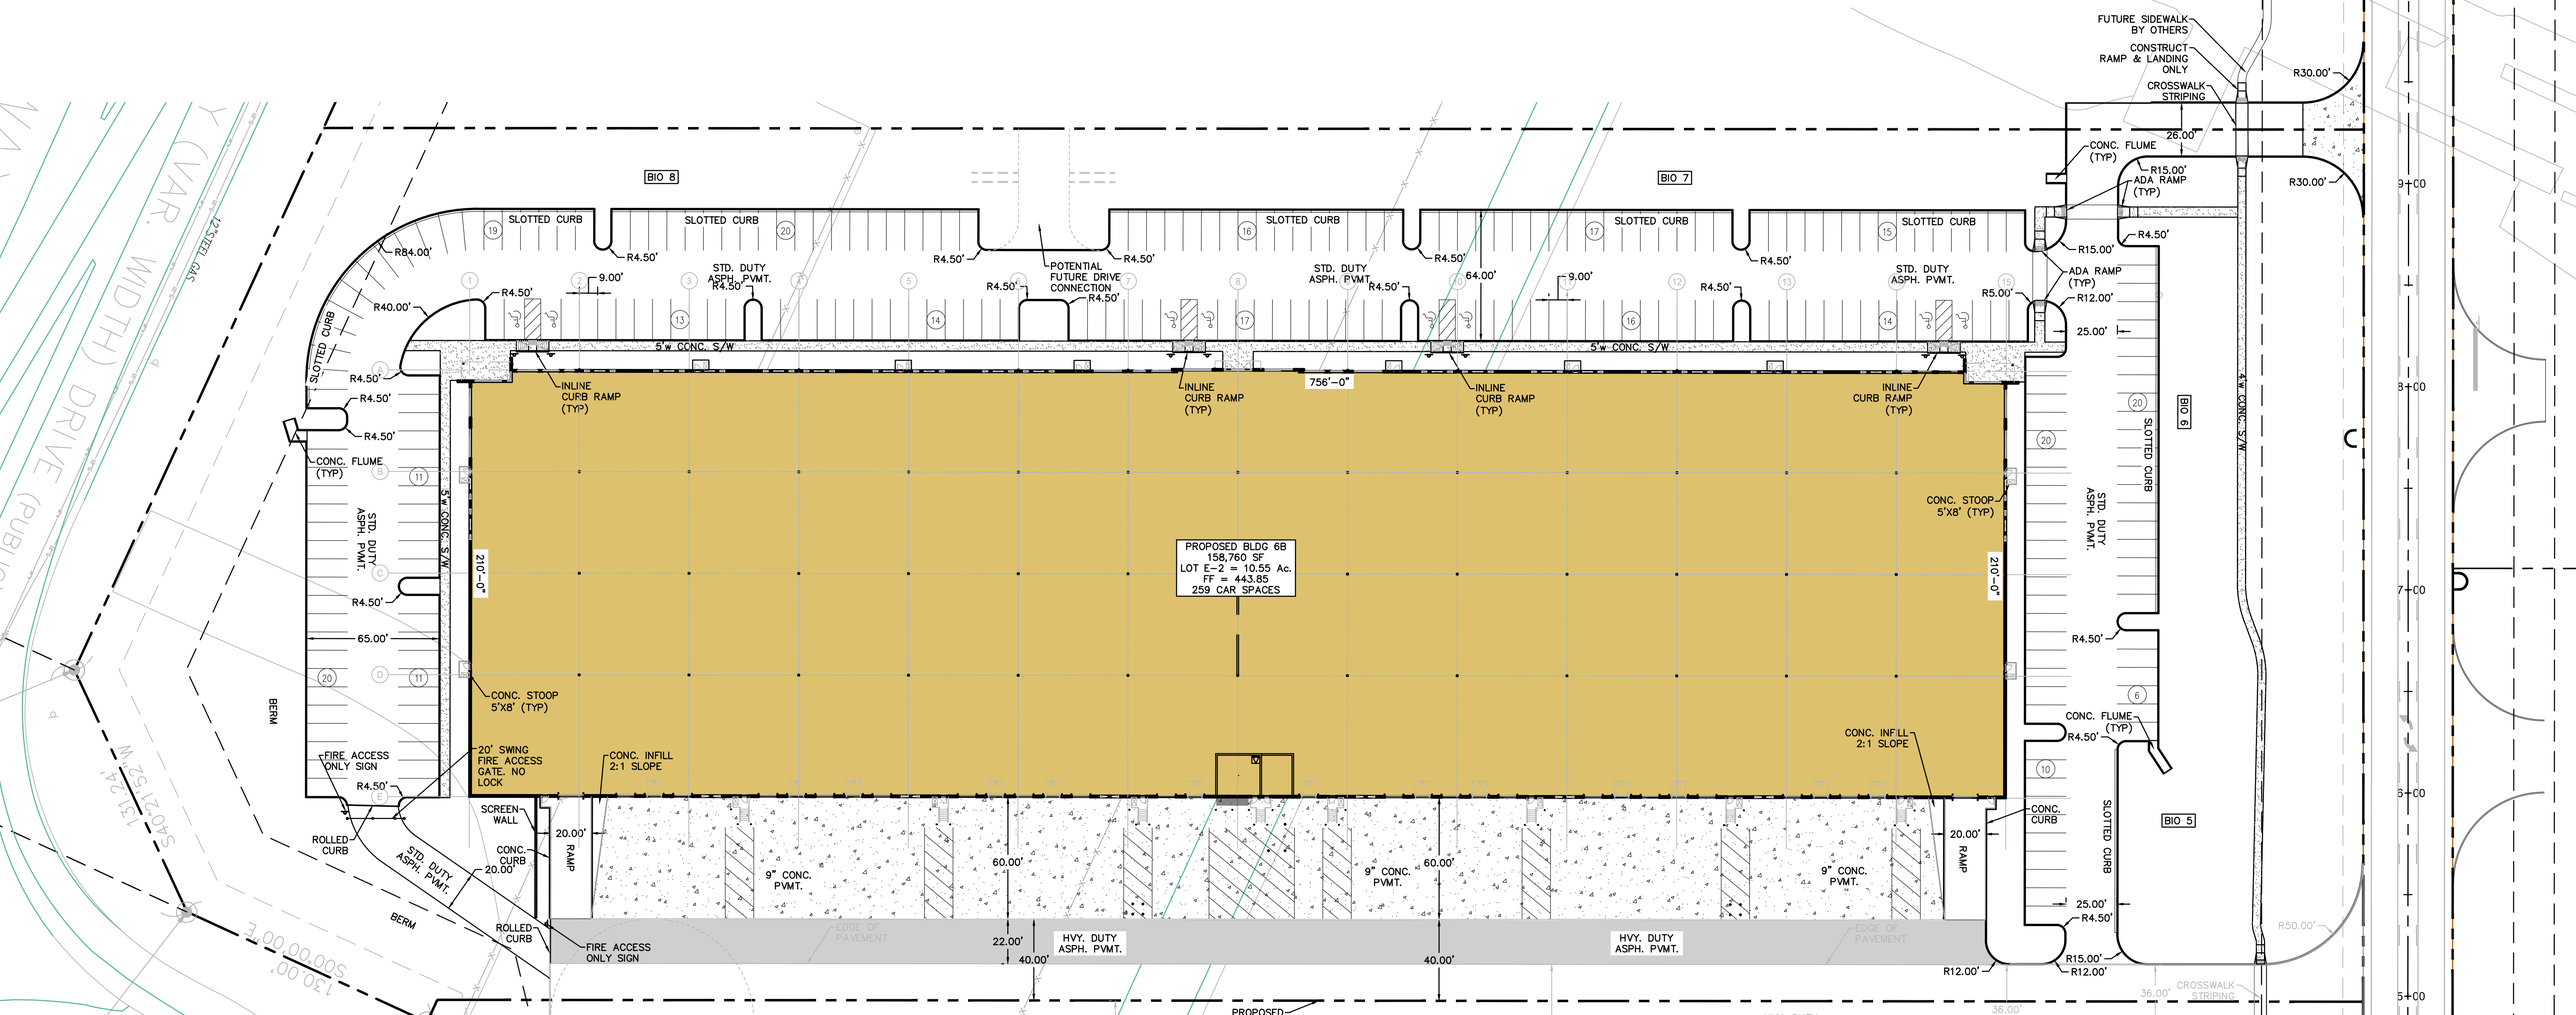
BIO 8
BIO 7
BIO 5
SLOTTED CURB
R84.00'
R40.00'
R4.50'
9.00'
STD. DUTY ASPH. PVMT.
POTENTIAL FUTURE DRIVE CONNECTION
64.00'
5'w CONC. S/W
INLINE CURB RAMP (TYP)
756'-0"
CONC. FLUME (TYP)
65.00'
210'-0"
PROPOSED BLDG 6B
158,760 SF
LOT E-2 = 10.55 Ac.
FF = 443.85
259 CAR SPACES
CONC. STOOP 5'X8' (TYP)
FIRE ACCESS ONLY SIGN
20' SWING FIRE ACCESS GATE. NO LOCK
CONC. INFILL 2:1 SLOPE
SCREEN WALL
ROLLED CURB
CONC. CURB
20.00'
RAMP
60.00'
9" CONC. PVMT.
HVY. DUTY ASPH. PVMT.
22.00'
40.00'
EDGE OF PAVEMENT
BERM
FUTURE SIDEWALK BY OTHERS
CONSTRUCT RAMP & LANDING ONLY
CROSSWALK STRIPING
R30.00'
26.00'
R15.00'
ADA RAMP (TYP)
R5.00'
R12.00'
25.00'
4'w CONC. S/W
CONC. STOOP 5'X8' (TYP)
R50.00'
36.00'
CROSSWALK STRIPING
PROPOSED