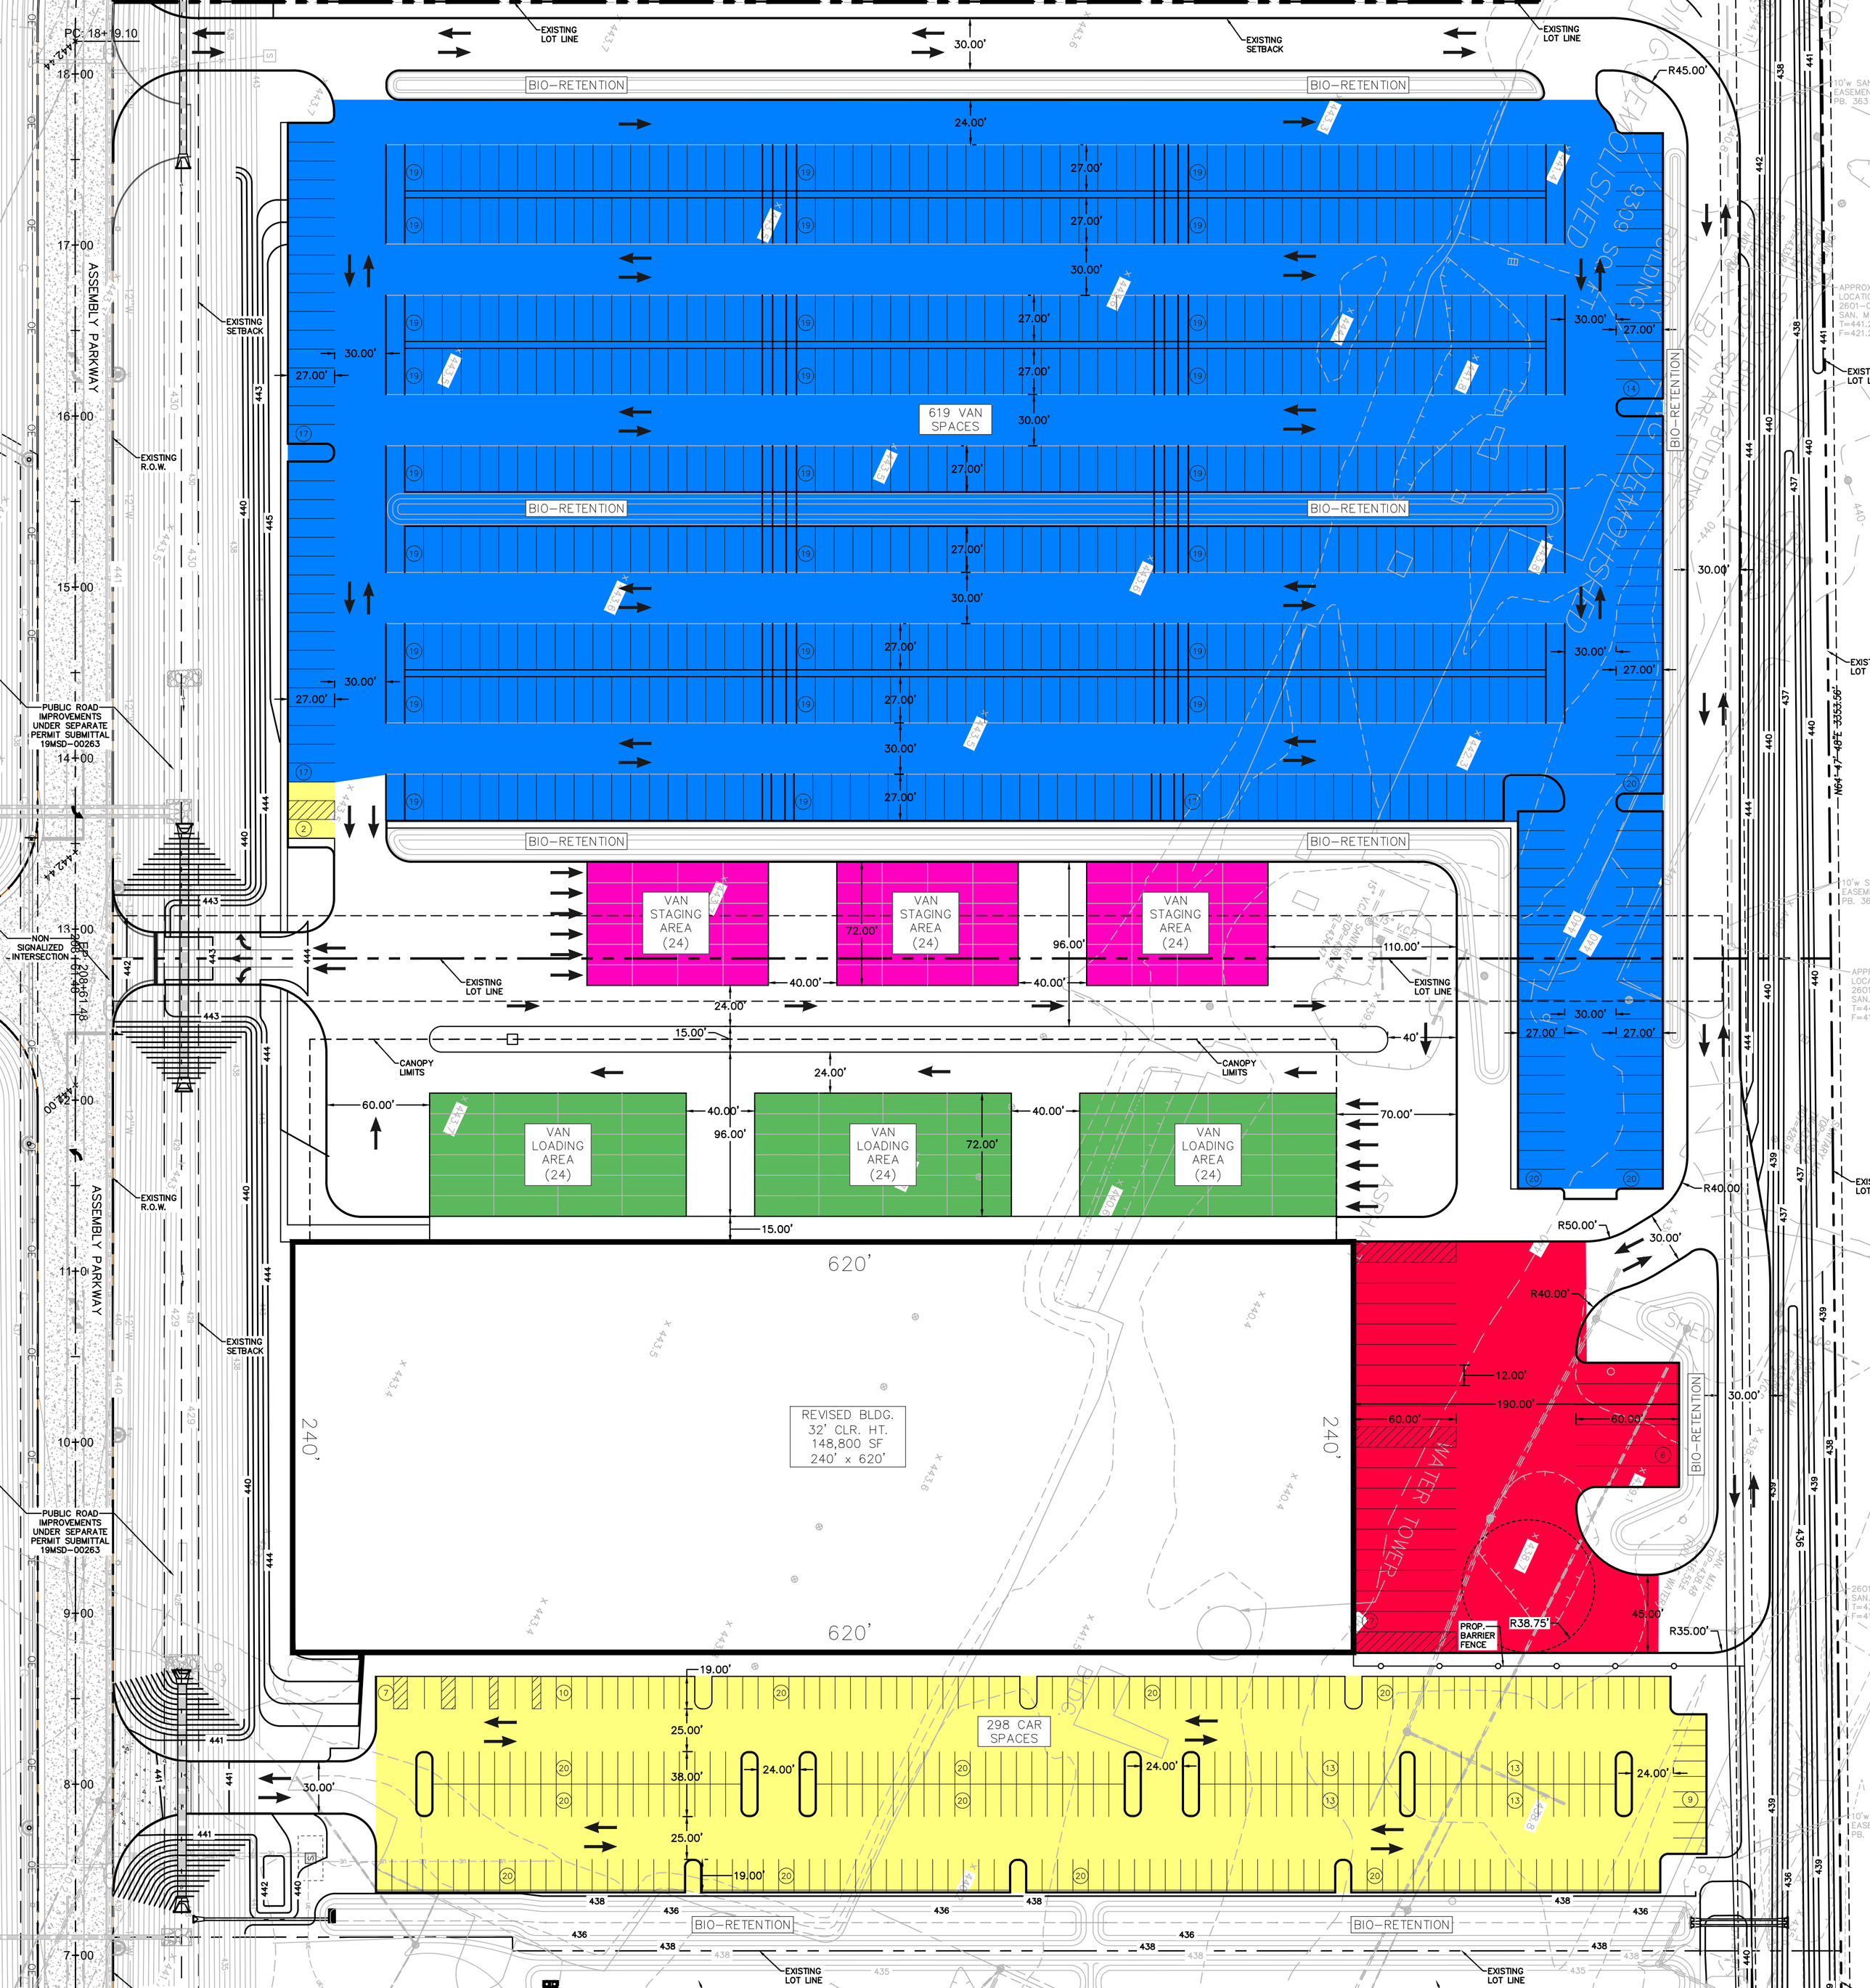
PC: 18+19.10
EXISTING LOT LINE
EXISTING SETBACK
BIO-RETENTION
619 VAN SPACES
ASSEMBLY PARKWAY
EXISTING R.O.W.
PUBLIC ROAD IMPROVEMENTS UNDER SEPARATE PERMIT SUBMITTAL 19MSD-00263
NON-SIGNALIZED INTERSECTION
VAN STAGING AREA (24)
VAN LOADING AREA (24)
CANOPY LIMITS
REVISED BLDG.
32' CLR. HT.
148,800 SF
240' x 620'
WATER TOWER
PROP. BARRIER FENCE
298 CAR SPACES